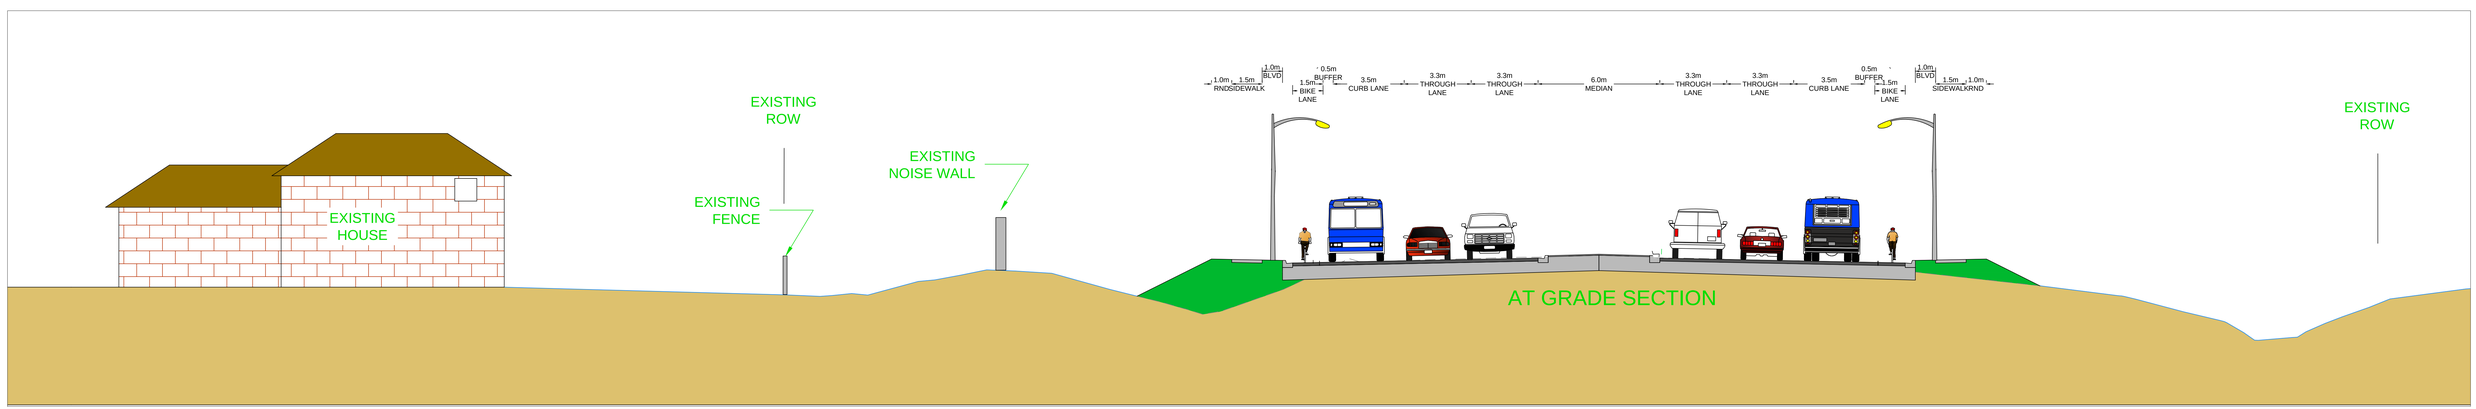
1.0m
RNDSIDEWALK
1.5m
1.0m
BLVD
0.5m
BUFFER
1.5m
BIKE
LANE
3.5m
CURB LANE
3.3m
THROUGH
LANE
3.3m
THROUGH
LANE
6.0m
MEDIAN
3.3m
THROUGH
LANE
3.3m
THROUGH
LANE
3.5m
CURB LANE
0.5m
BUFFER
1.5m
BIKE
LANE
1.0m
BLVD
1.5m
1.0m
SIDEWALKRND
EXISTING
ROW
EXISTING
NOISE WALL
EXISTING
FENCE
EXISTING
HOUSE
EXISTING
ROW
AT GRADE SECTION

SCALE 1:100