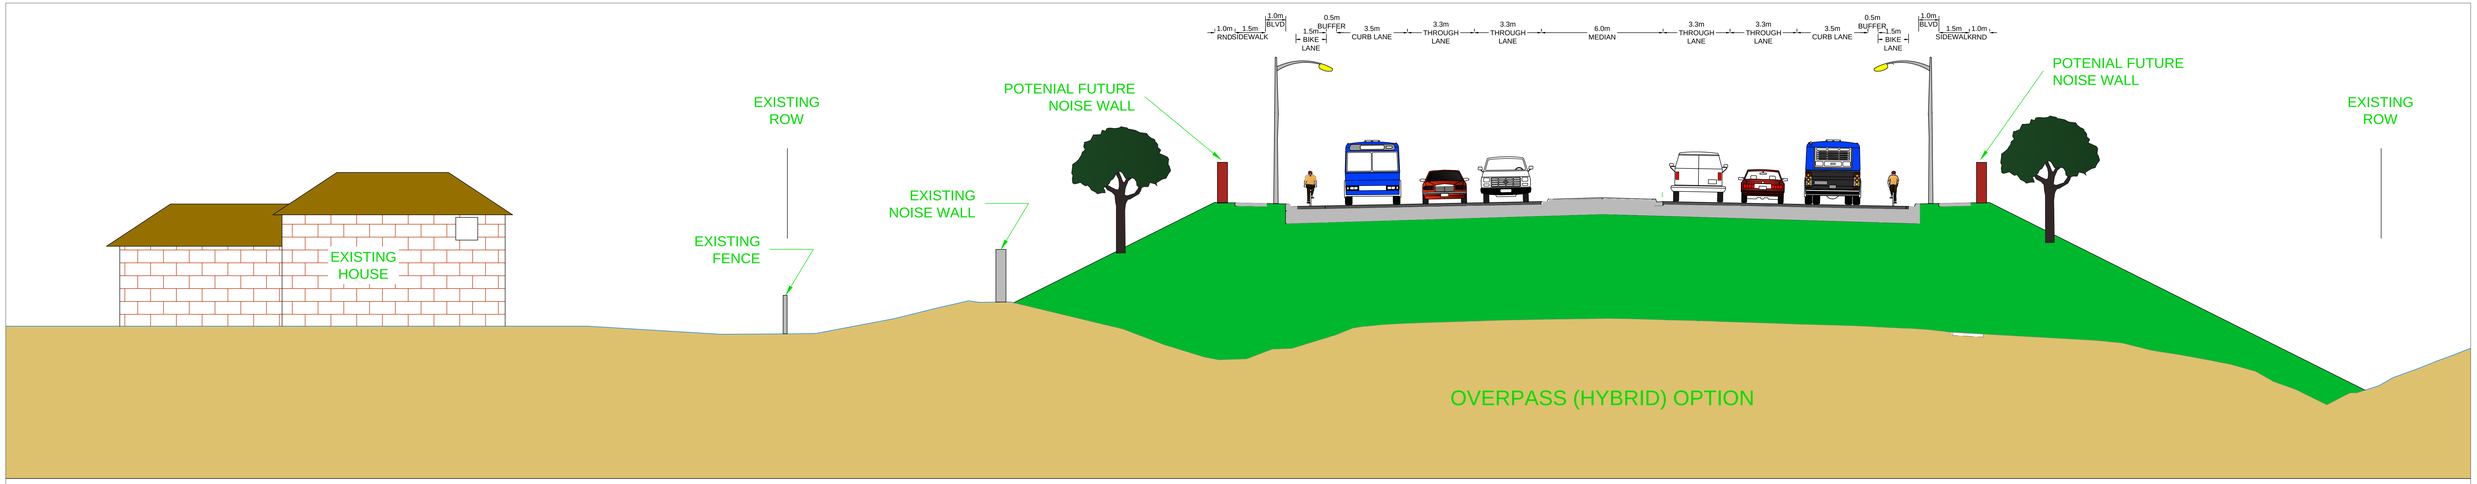
1.0m RNDSIDEWALK
1.5m
1.0m BLVD
0.5m BUFFER
1.5m BIKE LANE
3.5m CURB LANE
3.3m THROUGH LANE
3.3m THROUGH LANE
6.0m MEDIAN
3.3m THROUGH LANE
3.3m THROUGH LANE
3.5m CURB LANE
0.5m BUFFER
1.5m BIKE LANE
1.0m BLVD
1.5m
1.0m SIDEWALKRND
EXISTING ROW
POTENIAL FUTURE NOISE WALL
POTENIAL FUTURE NOISE WALL
EXISTING ROW
EXISTING NOISE WALL
EXISTING FENCE
EXISTING HOUSE
OVERPASS (HYBRID) OPTION

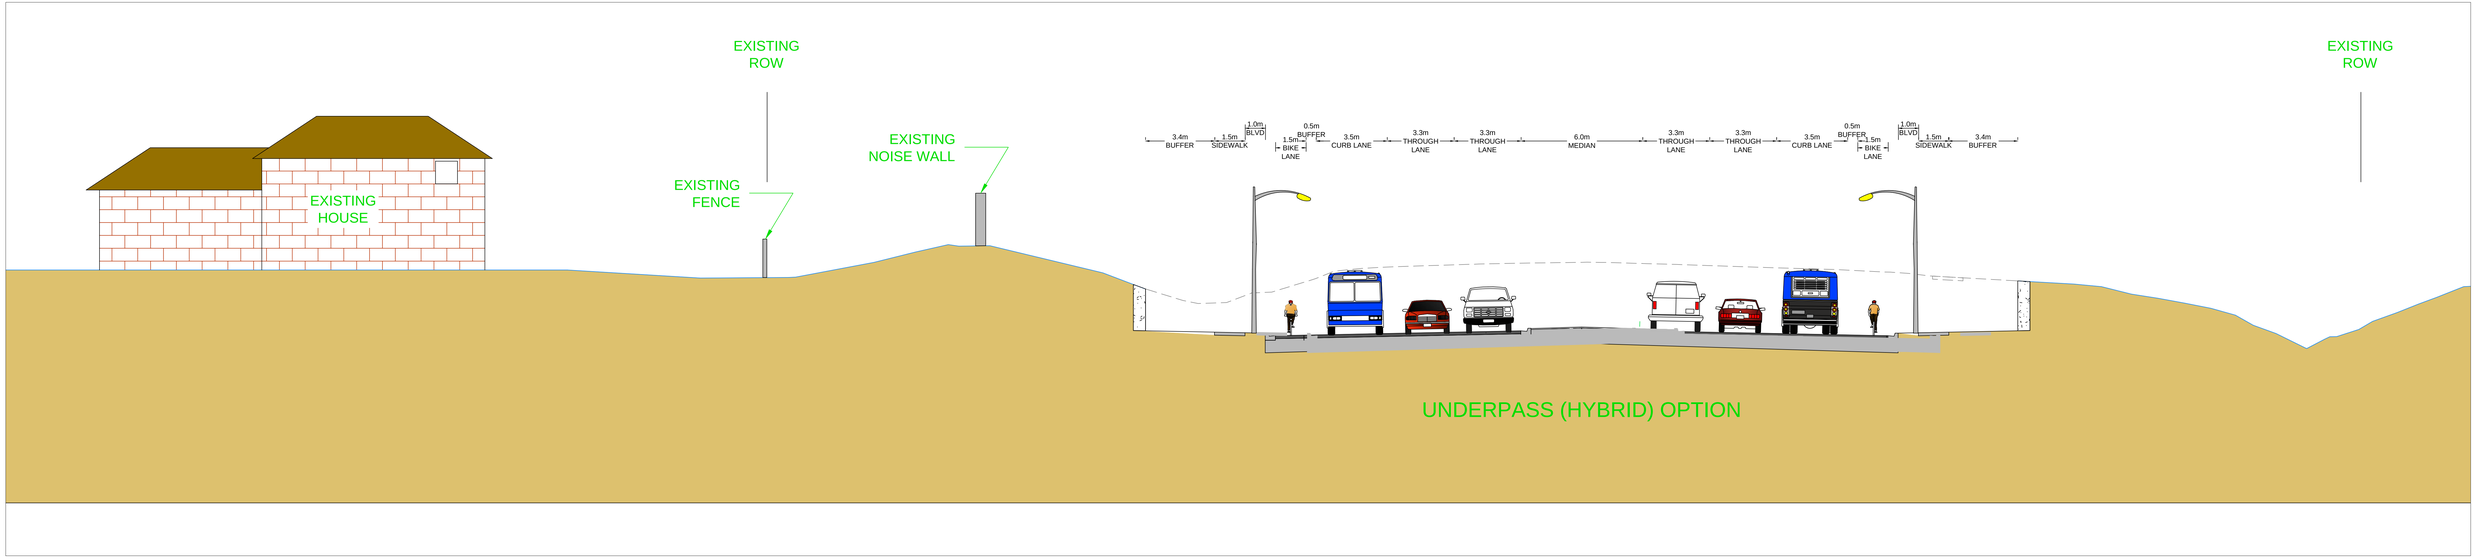
EXISTING ROW
EXISTING ROW
3.4m BUFFER
1.5m SIDEWALK
1.0m BLVD
0.5m BUFFER
1.5m BIKE LANE
3.5m CURB LANE
3.3m THROUGH LANE
3.3m THROUGH LANE
6.0m MEDIAN
3.3m THROUGH LANE
3.3m THROUGH LANE
3.5m CURB LANE
0.5m BUFFER
1.5m BIKE LANE
1.0m BLVD
1.5m SIDEWALK
3.4m BUFFER
EXISTING NOISE WALL
EXISTING FENCE
EXISTING HOUSE
UNDERPASS (HYBRID) OPTION

SCALE 1:100