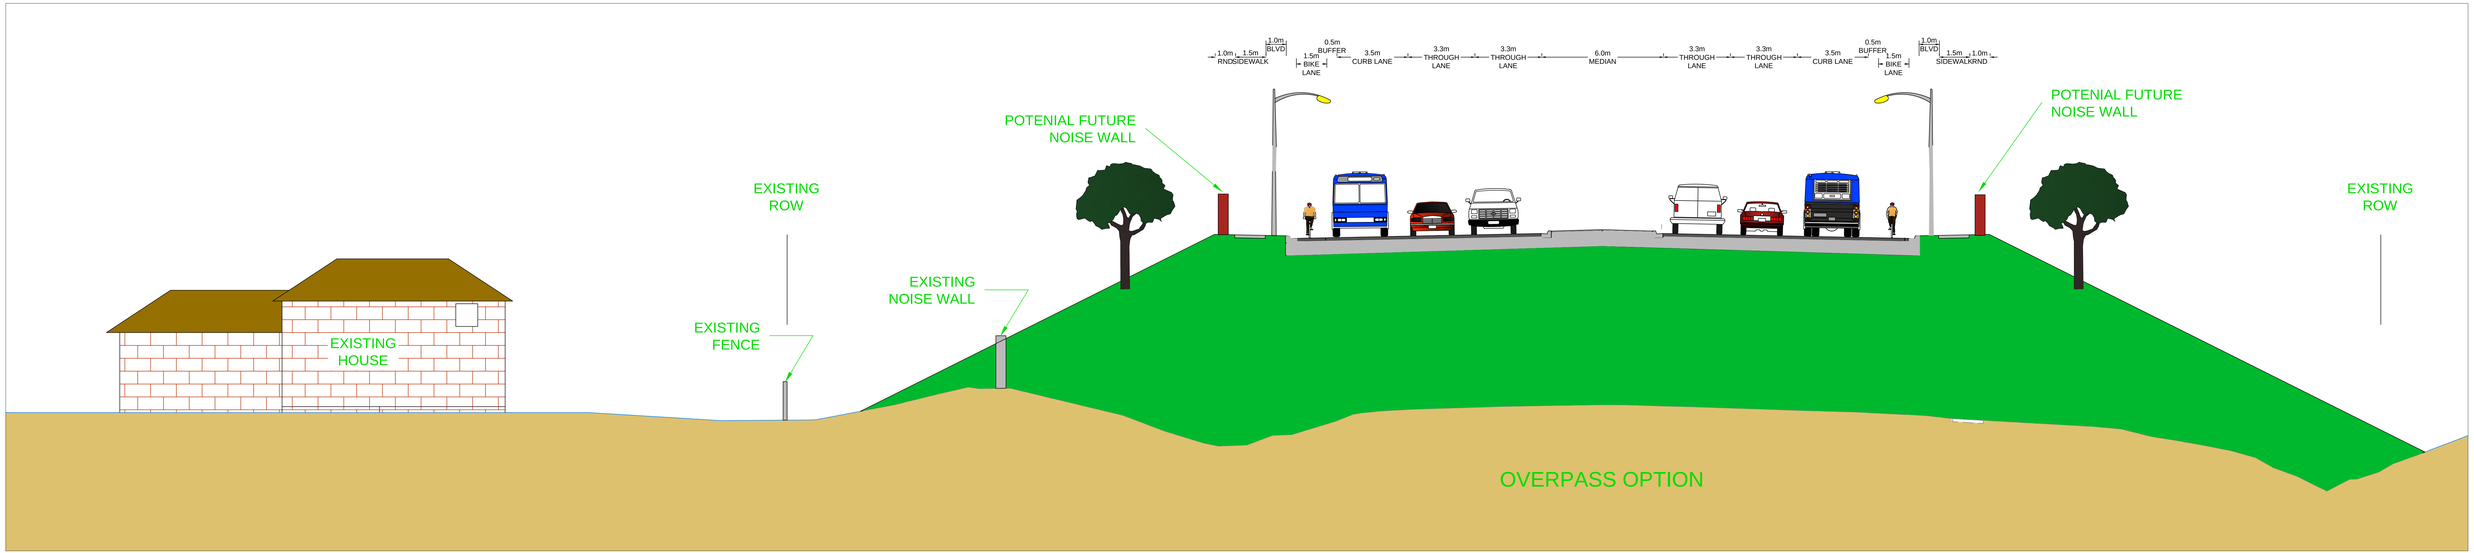
1.0m RNDSIDEWALK
1.5m
1.0m BLVD
0.5m BUFFER
1.5m BIKE LANE
3.5m CURB LANE
3.3m THROUGH LANE
3.3m THROUGH LANE
6.0m MEDIAN
3.3m THROUGH LANE
3.3m THROUGH LANE
3.5m CURB LANE
0.5m BUFFER
1.5m BIKE LANE
1.0m BLVD
1.5m
1.0m SIDEWALKRND
POTENIAL FUTURE NOISE WALL
POTENIAL FUTURE NOISE WALL
EXISTING ROW
EXISTING ROW
EXISTING NOISE WALL
EXISTING FENCE
EXISTING HOUSE
OVERPASS OPTION

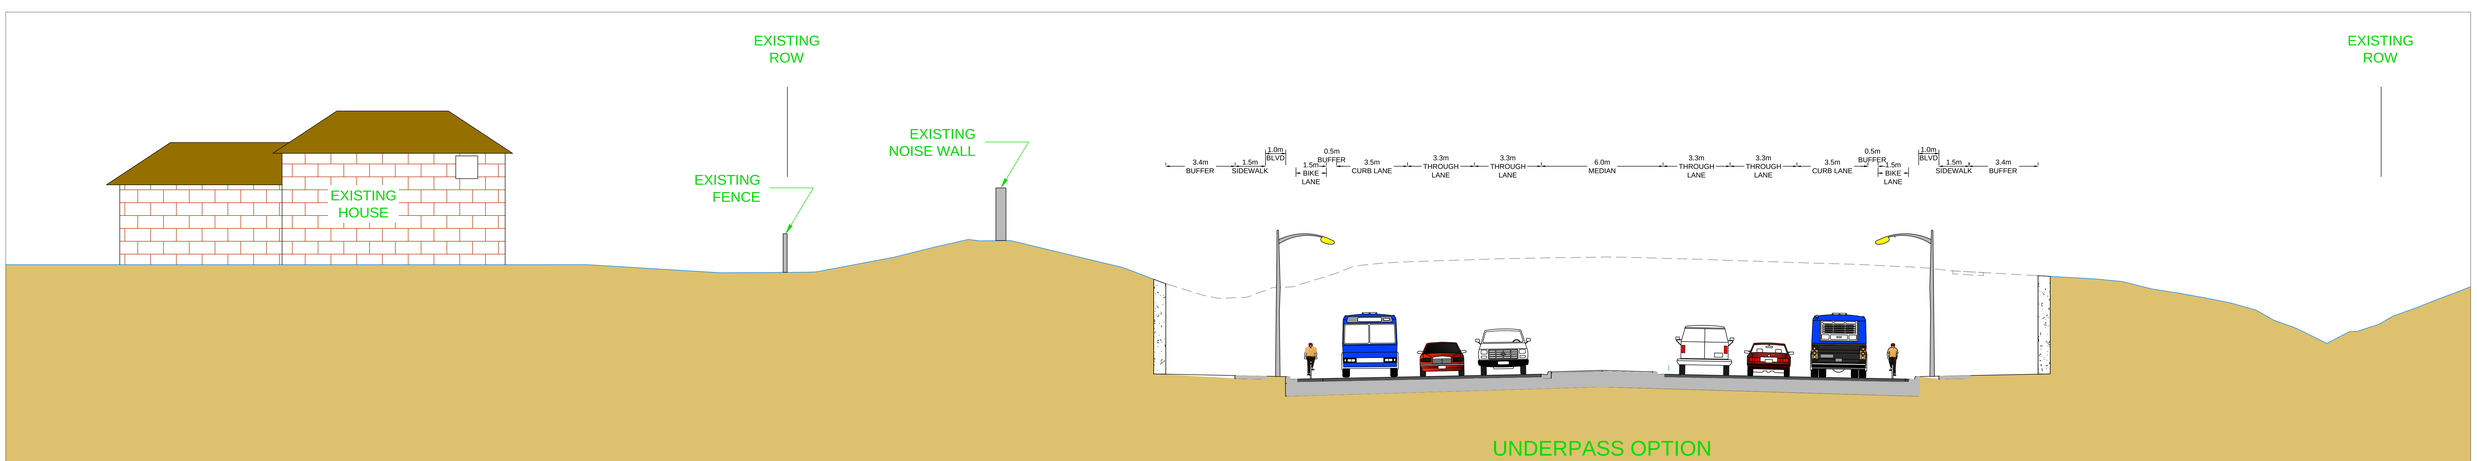
EXISTING ROW
EXISTING ROW
EXISTING NOISE WALL
EXISTING FENCE
EXISTING HOUSE
3.4m BUFFER
1.5m SIDEWALK
1.0m BLVD
0.5m BUFFER
1.5m BIKE LANE
3.5m CURB LANE
3.3m THROUGH LANE
3.3m THROUGH LANE
6.0m MEDIAN
3.3m THROUGH LANE
3.3m THROUGH LANE
3.5m CURB LANE
0.5m BUFFER
1.5m BIKE LANE
1.0m BLVD
1.5m SIDEWALK
3.4m BUFFER
UNDERPASS OPTION

SCALE 1:100